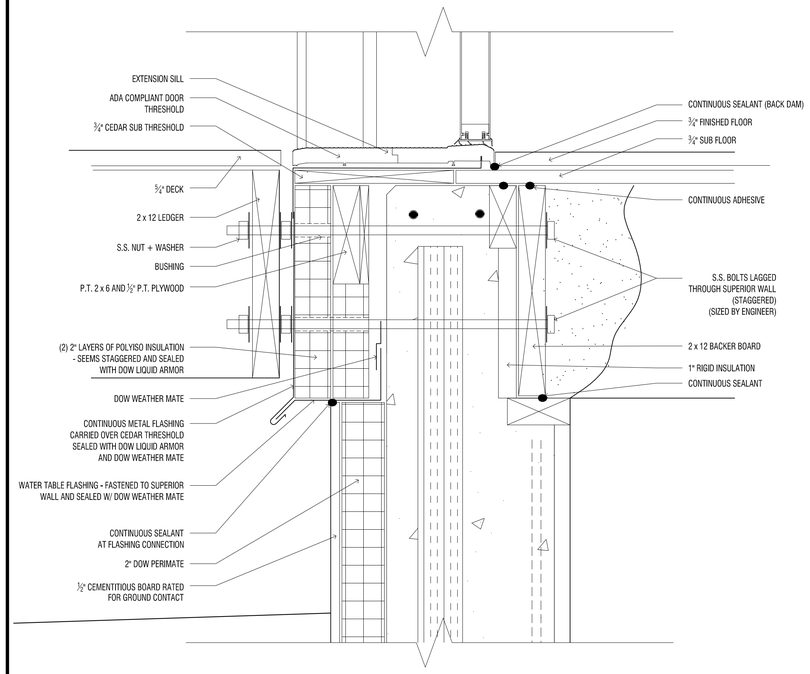

D A-307 PORCH & ZERO STEP DETAIL
3" = 1'-0"

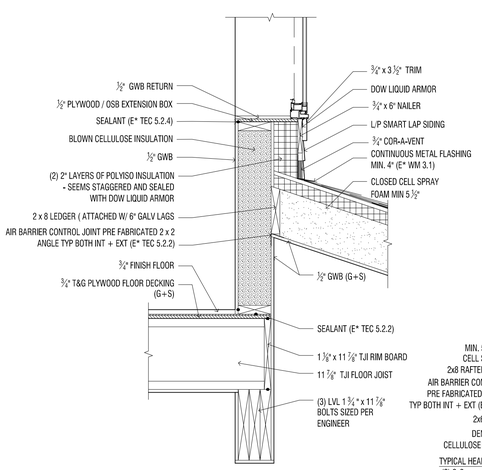

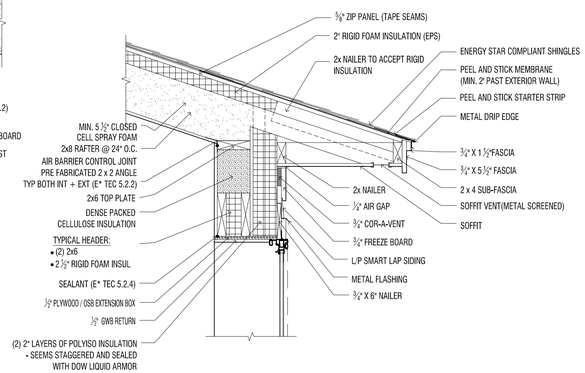

C A-307 SHED ROOF DETAIL
1" = 1'-0"

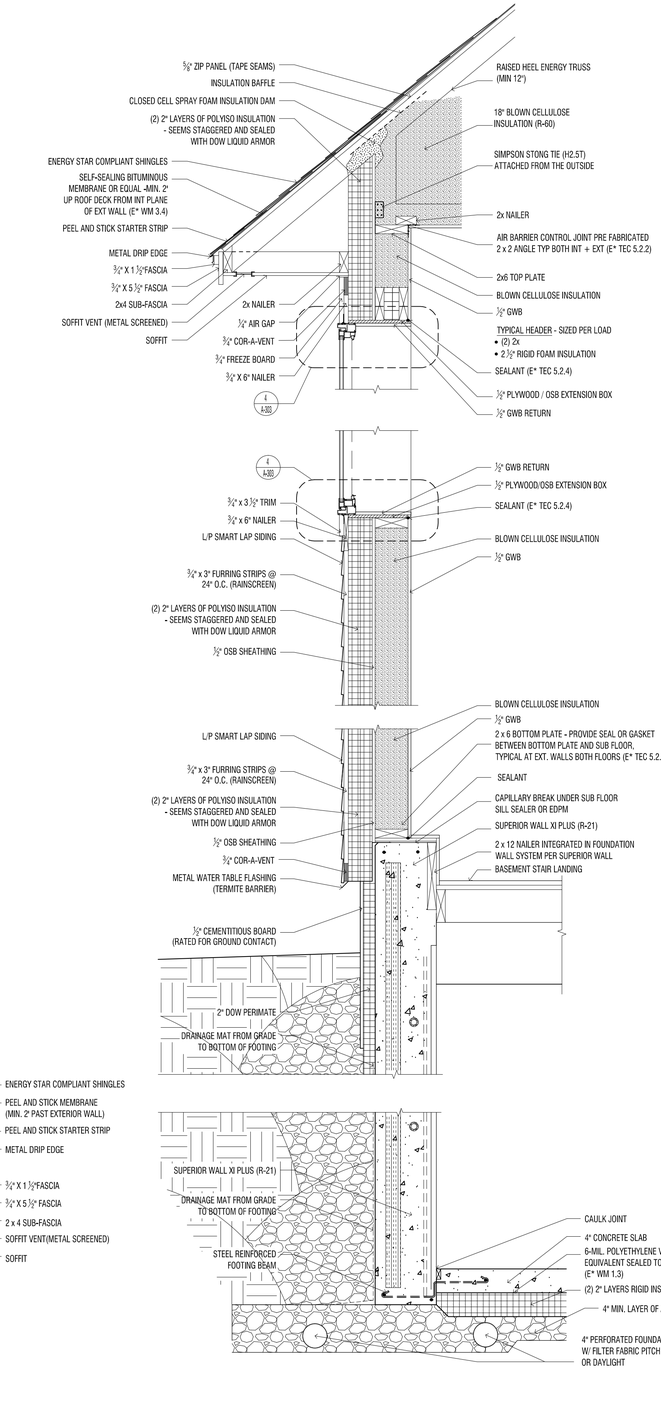

A A-307 WALL SECTION
1" = 1'-0"

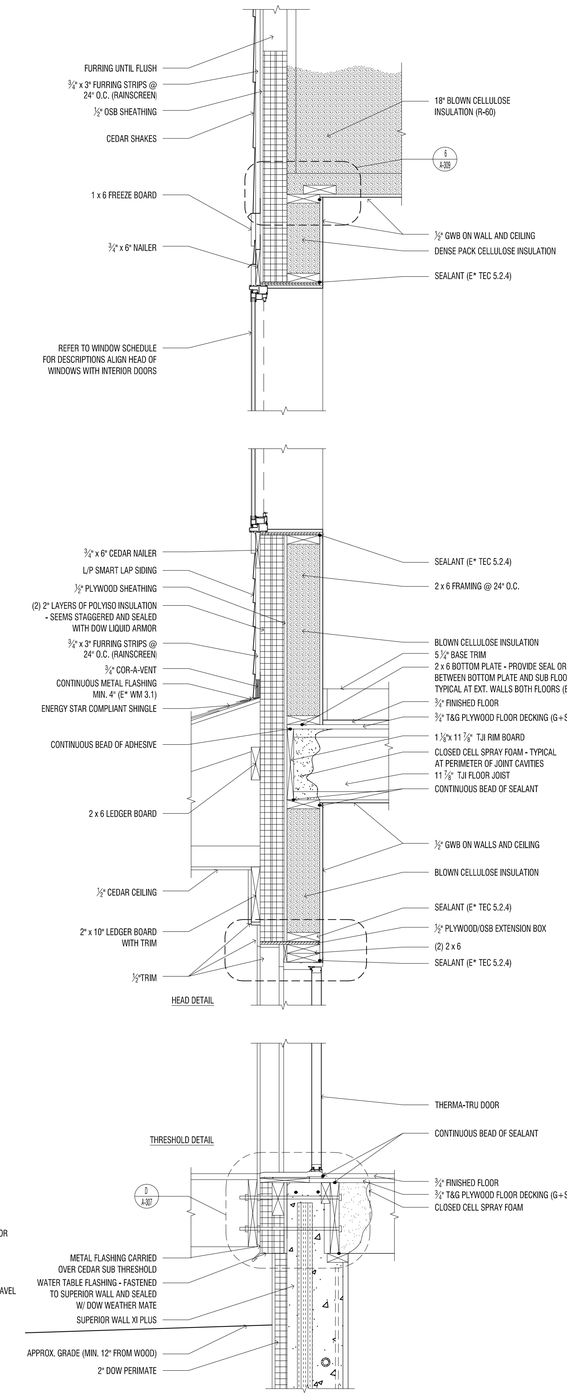

B A-307 WALL SECTION
1" = 1'-0"

MONTAGE BUILDERS NORTHERN FOREST

- College of Environmental Science and Forestry
- Syracuse University
- Onondaga Community College

www.montagebuilders.com

REVISIONS

NO.	DATE	BY	DESCRIPTION
1	30MAR2014	DAW	FINAL REVIEW

PROJECT ADDRESS
201 HUBBELL AVE.
SYRACUSE, NY 13207

DESIGNATION
WALL SECTIONS

PROJECT NAME
THE MONTAGE

SCALE
AS NOTED

DATE
MARCH 30, 2014

DRAWING NO.
A-307