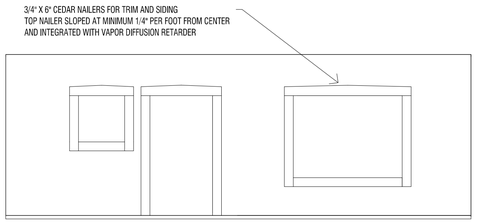

1 A303 NAILER DETAIL
1/4" = 1'-0"

DOOR SCHEDULE

SIZE	TYPE	QUANTITY
3068	EXTERIOR	3
3068	INTERIOR	4
2668	INTERIOR	8
2068	INTERIOR	4
1668	INTERIOR	4
1068	INTERIOR	2

ALL INTERIOR DOORS (WITH THE EXCEPTION OF THE CLOSETS AND BASEMENT DOOR) SHALL BE UNDERCUT ½".

WINDOW SCHEDULE

NO:	WINDOWS #	UNIT TYPE	ROUGH OPENING	U-FACTOR	SHGC	V.T.	MANUFACTURER	ENERGY STAR QUALIFIED NORTH REGION
1	ADH 3044	DOUBLE HUNG	3'-0" X 4'-6"	0.29	0.27	0.41	ANDERSEN	YES
2	AR 125	AWNING	2'-6" X 2'-6"	0.30	0.29	0.40	ANDERSEN	YES
3	CW 125	CASEMENT	2'-6" X 2'-6"	0.30	0.29	0.40	ANDERSEN	YES
4	APW 125	PICTURE	2'-6" X 2'-6"	0.27	0.28	0.48	ANDERSEN	YES
5	CW2640	CASEMENT	2'-6" X 4'-0"	0.28	0.24	0.41	ANDERSEN	YES
6	ADH2640	DOUBLE HUNG	2'-6" X 4'-0"	0.29	0.27	0.46	ANDERSEN	YES
7	ADH2650	DOUBLE HUNG	2'-6" X 5'-0"	0.29	0.27	0.46	ANDERSEN	YES
8	AR 251/CW125	COMBINATION	2'-6" X 4'-0"	0.29	0.28	0.40	ANDERSEN	YES
9	(ADH2040)–(ATF3010/APW3030) –(ADH2040)	COMBINATION	4'-0" X 7'-0"	0.29	0.28	0.47	ANDERSEN	YES
10	ADH3844	DOUBLE HUNG	3'-8" X 4'-4"	0.29	0.27	0.46	ANDERSEN	YES

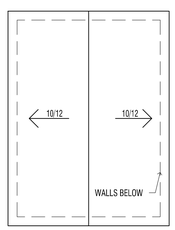

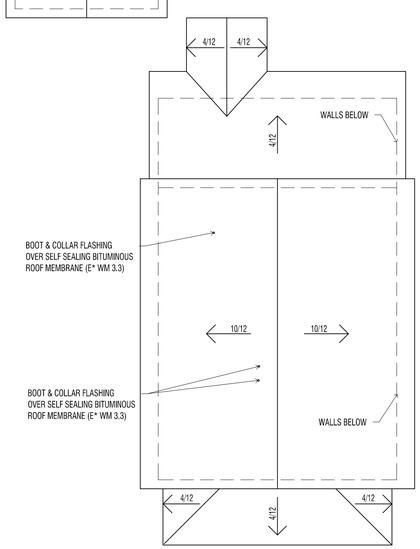

2 A303 ROOF PLAN
1/8" = 1'-0"

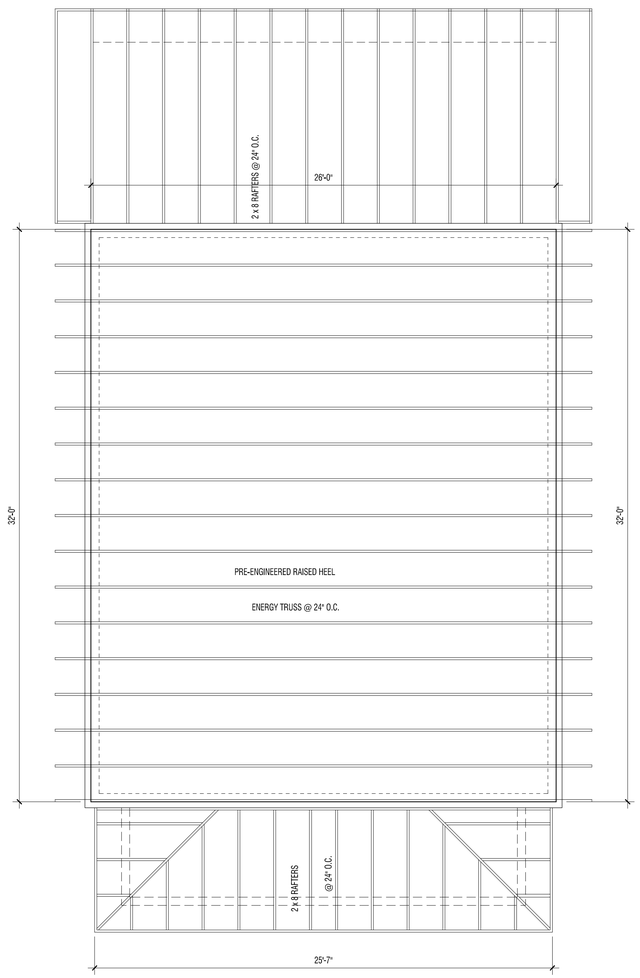

3 A303 ROOF FRAMING PLAN
1/4" = 1'-0"

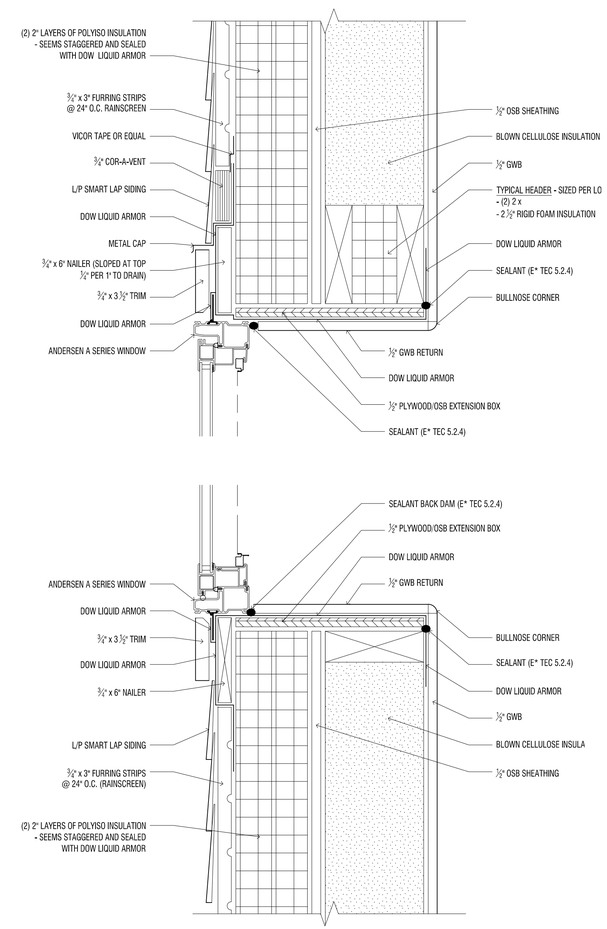

4 A303 WINDOW SILL & HEAD DETAIL
3" = 1'-0"

MONTAGE BUILDERS NORTHERN FOREST

College of Environmental Science and Forestry
- Syracuse University
- Onondaga Community College

www.montagebuilders.com

REVISIONS

NO.	DATE	BY	DESCRIPTION
1	30MAR2014	DAW	FINAL REVIEW

PROJECT ADDRESS
201 HUBBELL AVE.
SYRACUSE, NY 13207

DESIGNATION
ROOF PLANS & DOOR SCHEDULE

PROJECT NAME
THE MONTAGE

SCALE
AS NOTED

DATE
MARCH 30, 2014

DRAWING NO.
A-303