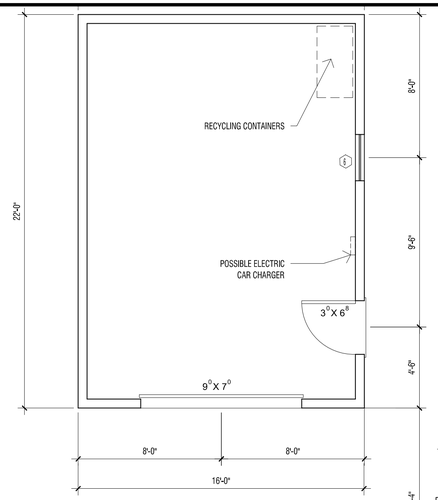

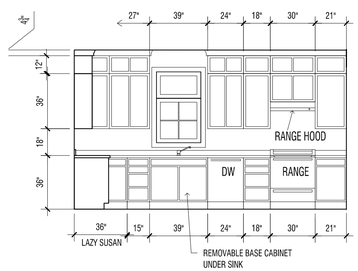

1 A-302 KITCHEN ELEVATION
1/4" = 1' - 0"

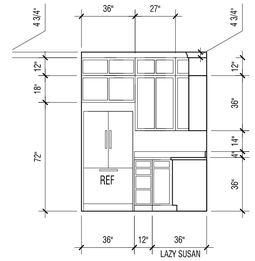

2 A-302 KITCHEN ELEVATION
1/4" = 1' - 0"

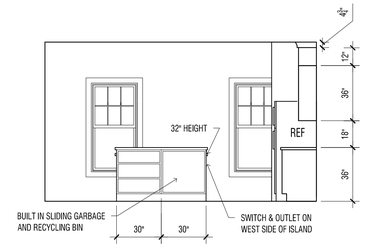

3 A-302 KITCHEN ELEVATION
1/4" = 1' - 0"

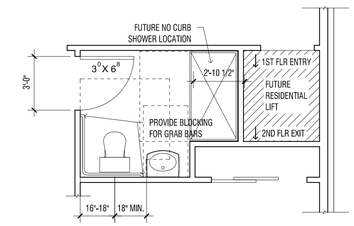

4 A-302 1ST FLOOR BATHROOM OPTION
1/4" = 1' - 0"

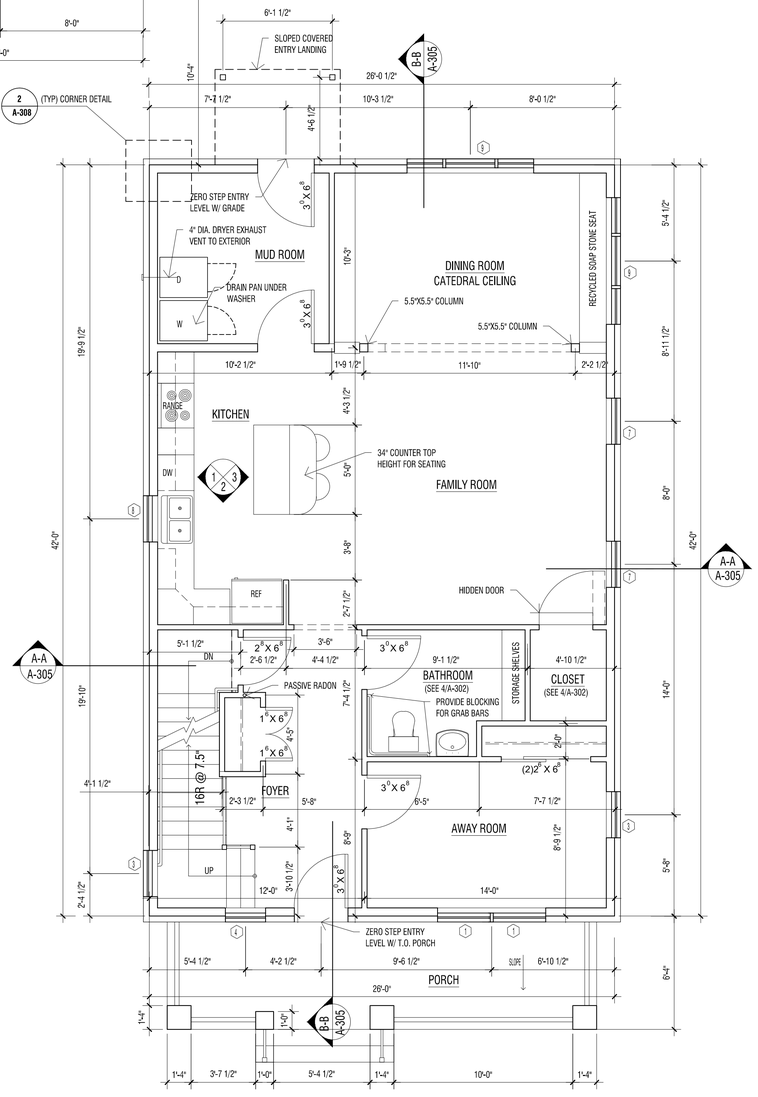

FIRST FLOOR PLAN
1/4" = 1' - 0"

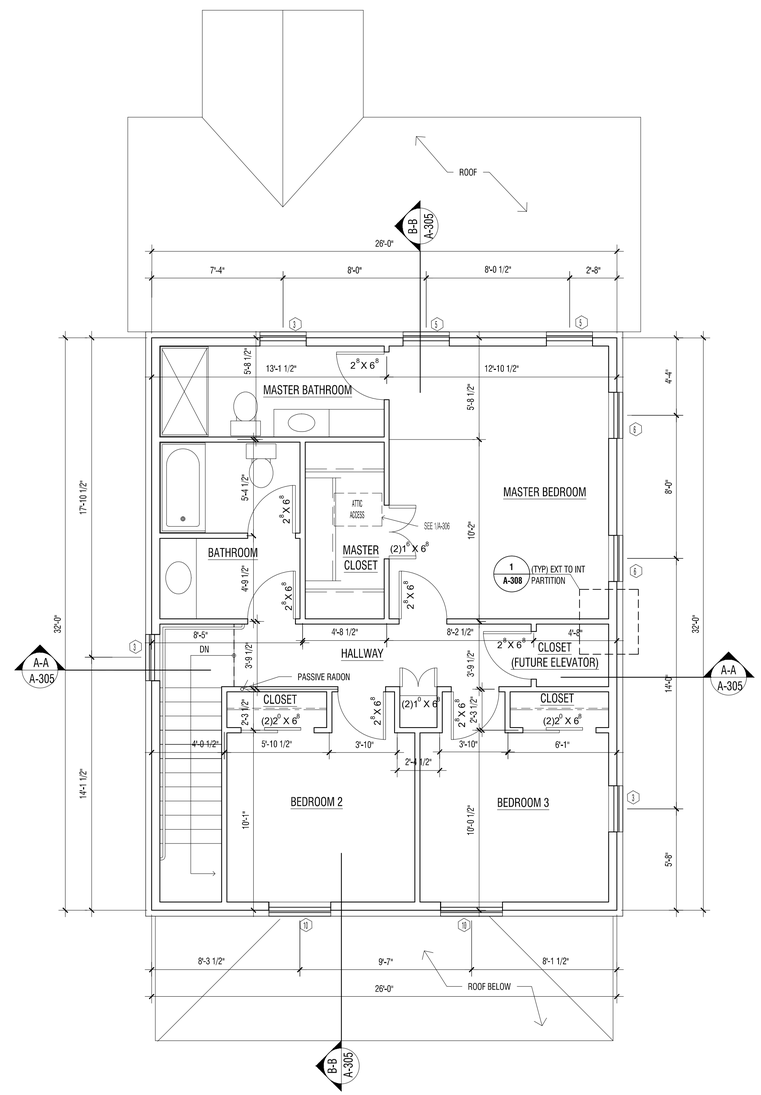

SECOND FLOOR PLAN
1/4" = 1'-0"

N

MONTAGE BUILDERS NORTHERN FOREST

- College of Environmental Science and Forestry
- Syracuse University
- Onondaga Community College

www.montagebuilders.com

REVISIONS

NO.	DATE	BY	DESCRIPTION
1	30MAR2014	DAW	RINAL REVIEW

PROJECT ADDRESS
201 HUBBELL AVE.
SYRACUSE, NY 13207

DESIGNATION
FLOOR PLANS & KITCHEN ELEVATIONS

PROJECT NAME
THE MONTAGE

SCALE
AS NOTED

DATE
MARCH 30, 2014

DRAWING NO.
A-302