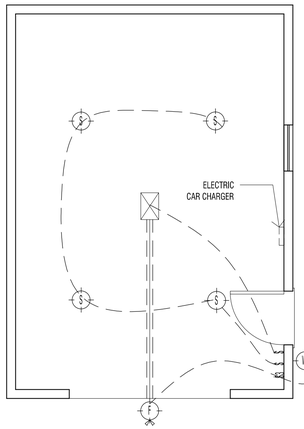

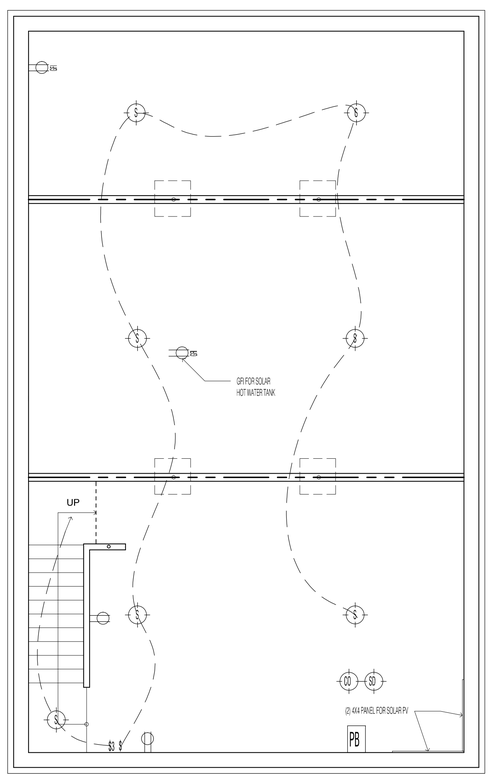

BASEMENT ELECTRICAL PLAN
1/4" = 1' - 0"

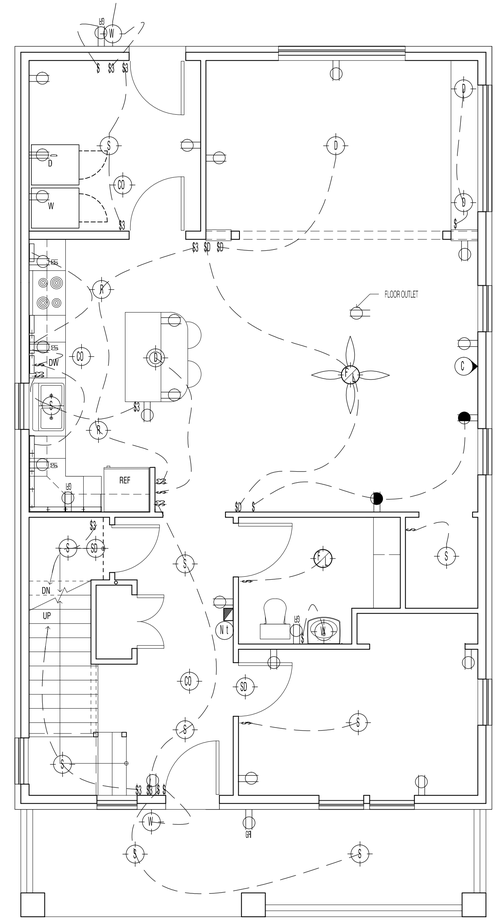

FIRST FLOOR ELECTRICAL PLAN
1/4" = 1' - 0"

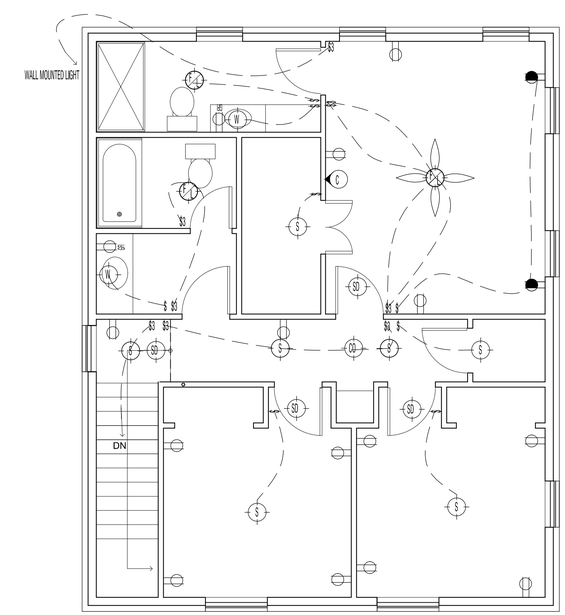

SECOND FLOOR ELECTRICAL PLAN
1/4" = 1' - 0"

ELECTRICAL LEGEND

SYMBOL	DESCRIPTION
S	SURFACE MOUNTED LIGHT FIXTURE
W	WALL MOUNTED LIGHT FIXTURE
D	DROPPED LIGHT FIXTURE
R	RECESSED LIGHT FIXTURE
F	FLOOD LIGHT
F MS	FLOOD LIGHT W/MOTION SENSOR
CO	LOW LEVEL CARBON MONOXIDE DETECTOR (INTERCONNECTED WITH BATTERY BACKUP PER CODE)
SD	SMOKE DETECTOR (INTERCONNECTED WITH BATTERY BACKUP PER CODE)
F/L	EXHAUST FAN/ LIGHT COMBINATION
C	CABLE TV/ PHONE OUTLET
N T	NEST Thermostat (Wired to Furnace & Panell Box)
	TED System (Sensors Hardwired to Panell Box in Basement)
	12" LED Strap Lights (Type H)
	110 VAC DUPLEX OUTLET

SYMBOL	DESCRIPTION
	110 VAC DUPLEX OUTLET (TOP SWITCHED)
GFI	110 VAC DUPLEX OUTLET (GROUND FAULT INTERPUPTER)
WP	110 VAC DUPLEX OUTLET (WATER PROOF)
D	DRYER OUTLET
R	RANGE OUTLET
S	SINGLE POLE SWITCH
SD	SWITCH WITH DIMMER
S3	THREE-WAY SWITCH
S4	FOUR-WAY SWITCH
F/L	CEILING FAN/LIGHT COMBINATION

MONTAGE BUILDERS
NORTHERN FOREST

- College of Environmental Science and Forestry
- Syracuse University
- Onondaga Community College

www.montagebuilders.com

REVISIONS

NO.	DATE	BY	DESCRIPTION
1	30MAR2014	DAW	FINAL REVIEW

PROJECT ADDRESS
201 HUBBELL AVE.
SYRACUSE, NY 13207

DESIGNATION
ELECTRICAL PLANS

PROJECT NAME
THE MONTAGE

SCALE
AS NOTED

DATE
MARCH 30, 2014

DRAWING NO.
E-400