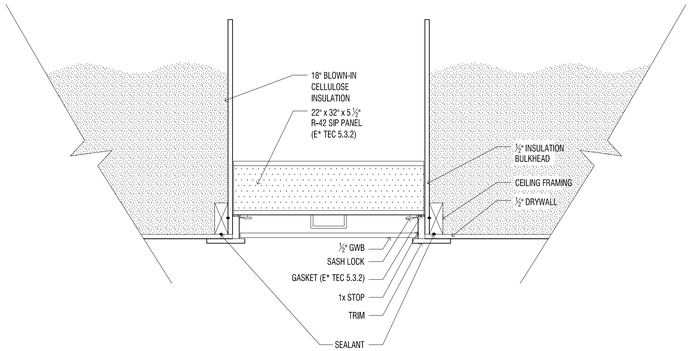

1 A306 ATTIC HATCH DETAIL
1-1/2" = 1' - 0"

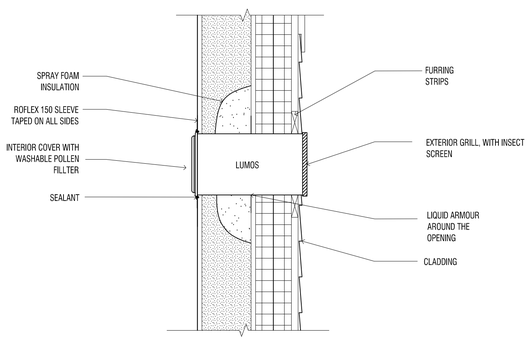

2 A306 LUMOS e² HRV DETAIL
1-1/2" = 1' - 0"

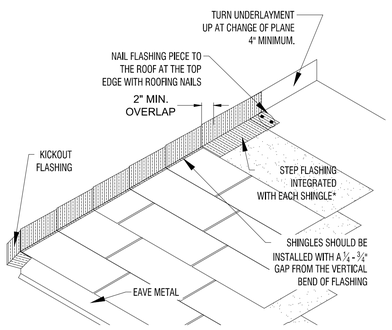

3 A306 KICK OUT FLASHING DETAIL
N.T.S.

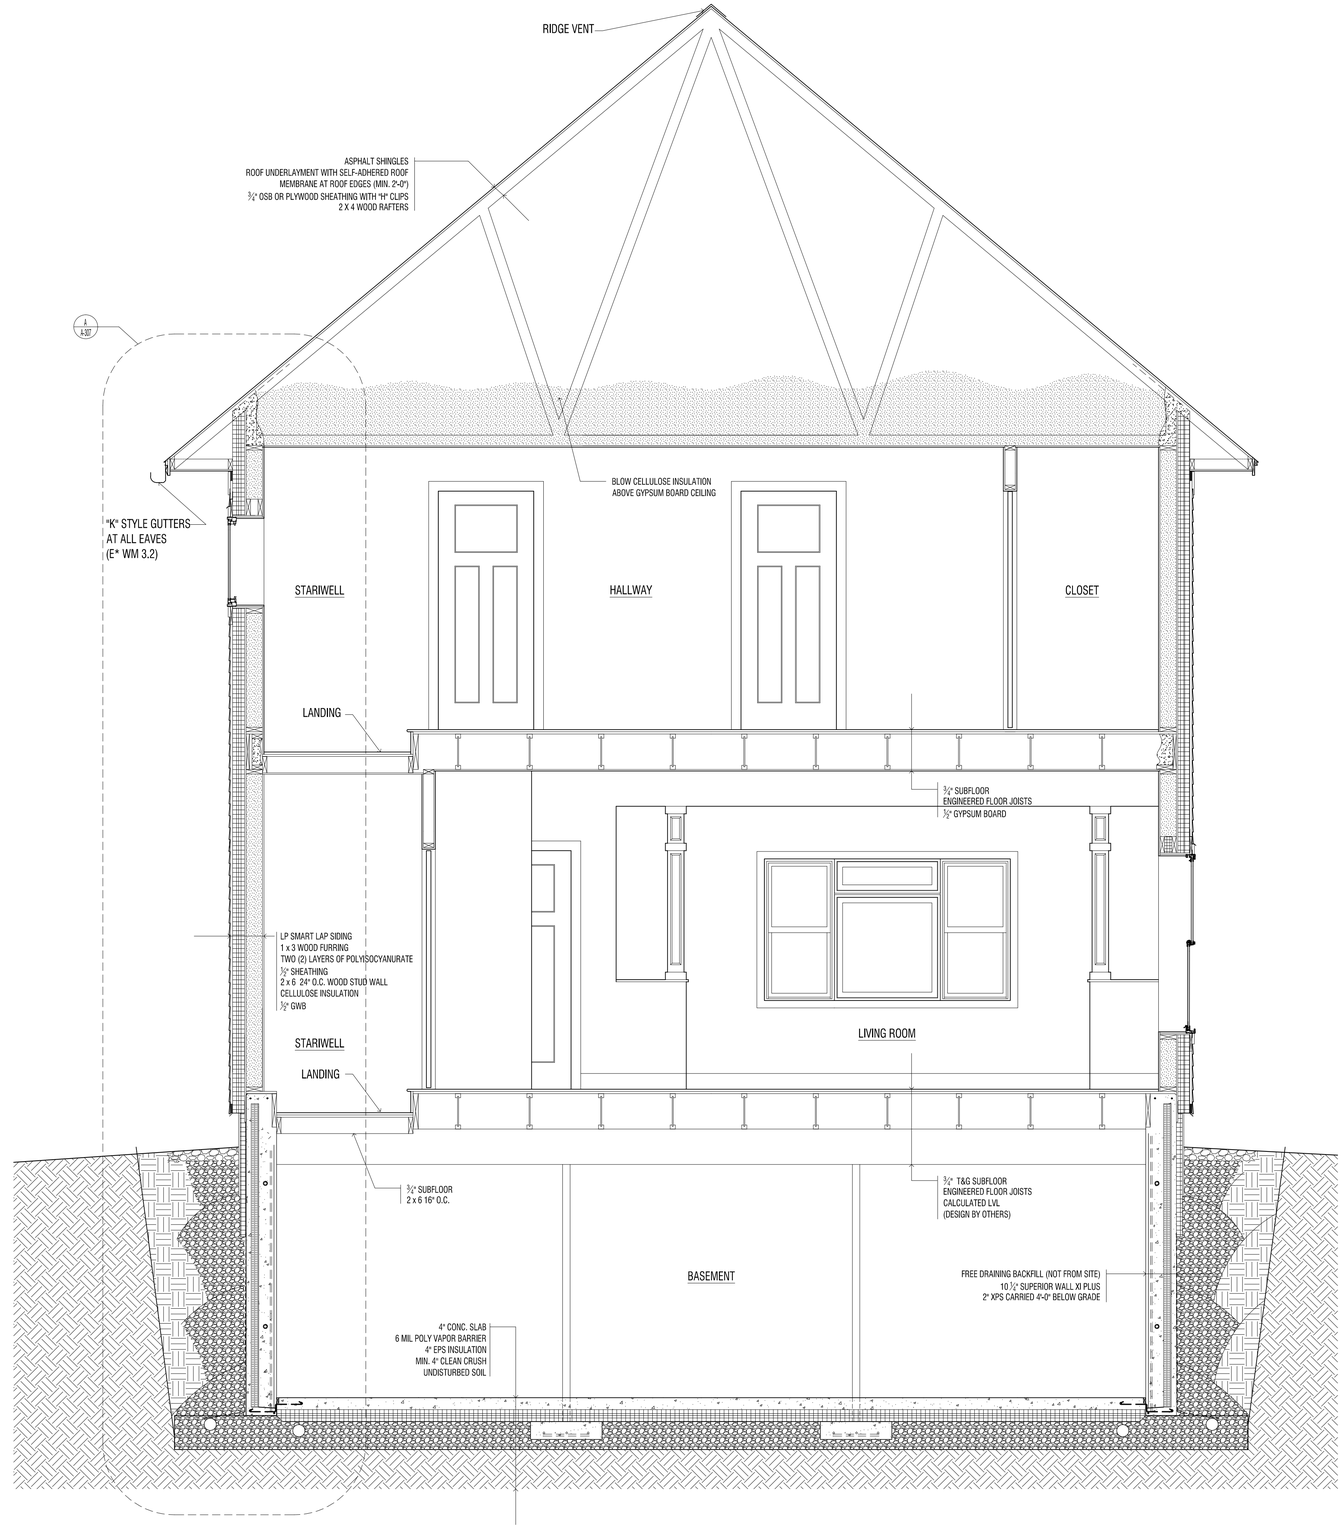

A-A A-306 BUILDING SECTION
1/2" = 1' - 0"

MONTAGE BUILDERS NORTHERN FOREST

- College of Environmental Science and Forestry
- Syracuse University
- Onondaga Community College

www.montagebuilders.com

REVISIONS

NO.	DATE	BY	DESCRIPTION
1	30MAR2014	DAW	FINAL REVIEW

PROJECT ADDRESS
201 HUBBELL AVE.
SYRACUSE, NY 13207

DESIGNATION
BUILDING SECTION AND DETAILS

PROJECT NAME
THE MONTAGE

SCALE
AS NOTED

DATE
MARCH 30, 2014

DRAWING NO.
A-306