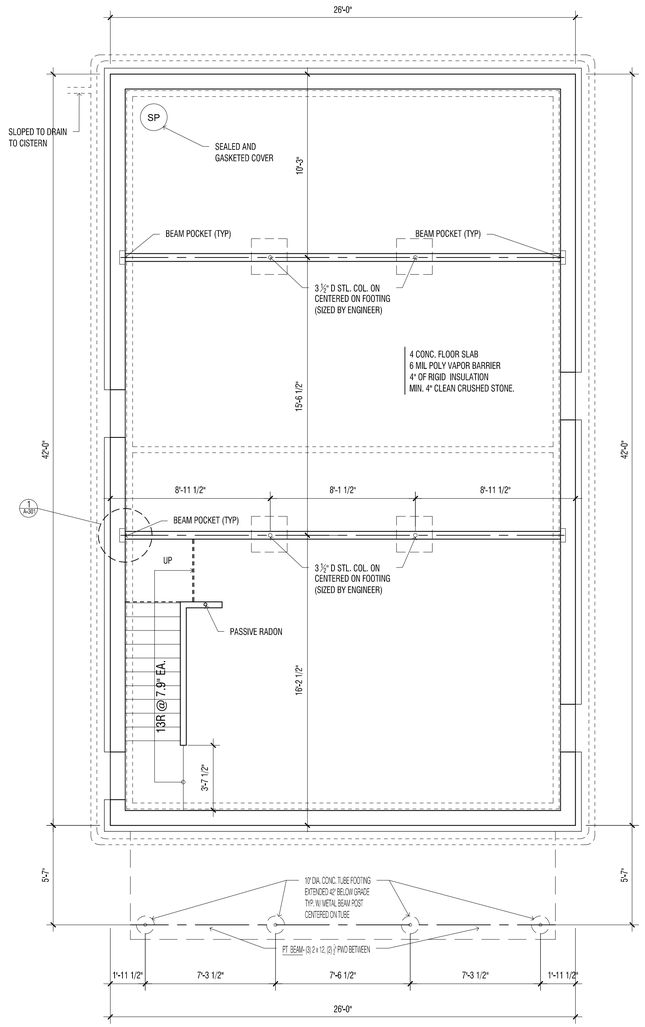

FOUNDATION PLAN
1/4" = 1' - 0"

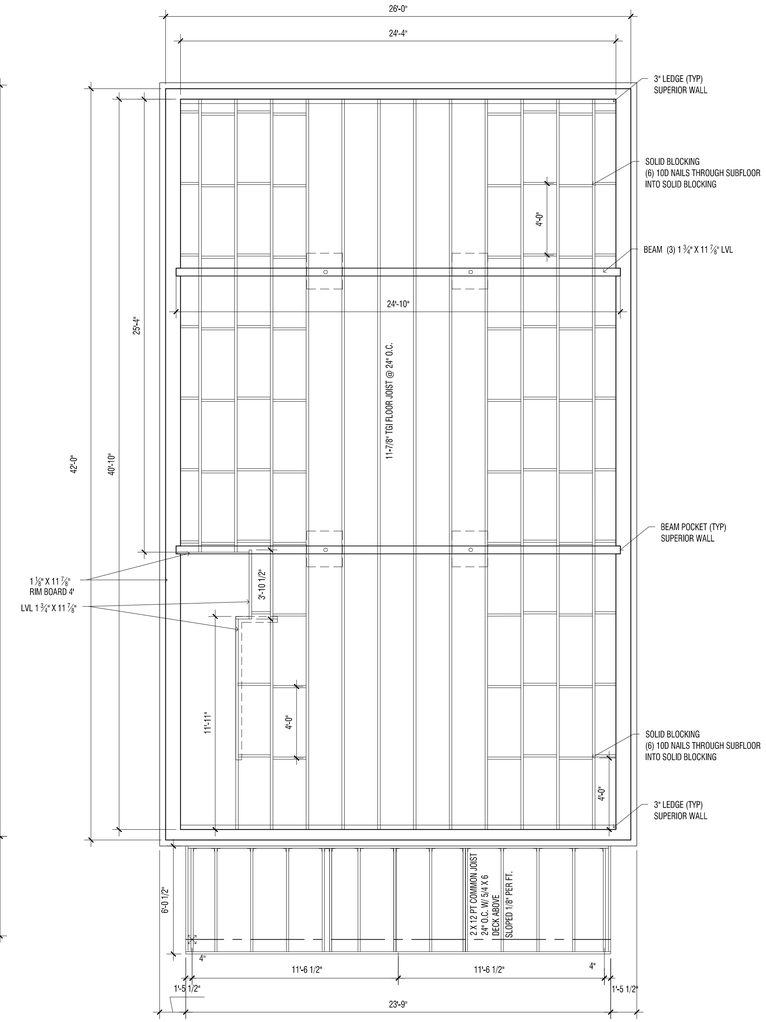

FIRST FLOOR FRAMING PLAN
1/4" = 1' - 0"

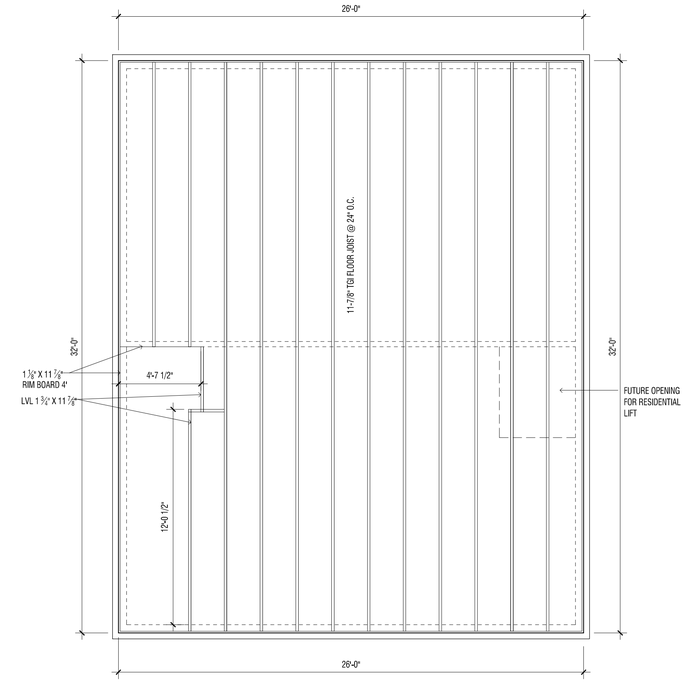

SECOND FLOOR FRAMING PLAN
1/4" = 1' - 0"

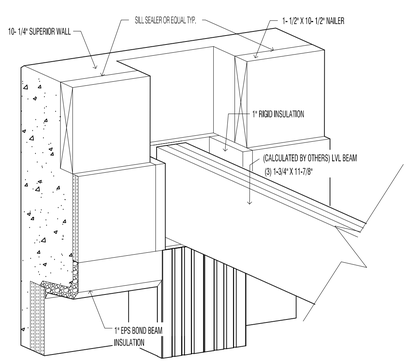

1 A - 301 BEAM POCKET DETAIL
N.T.S.

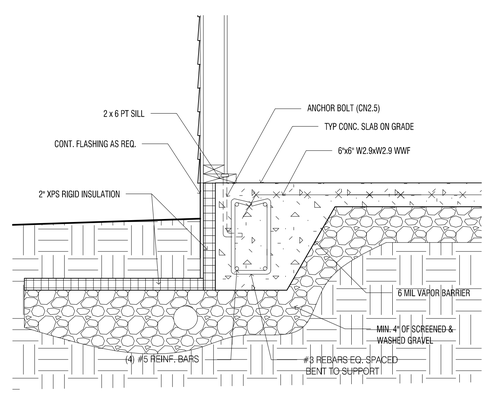

2 A - 301 TYP. GARAGE FROST FOUNDATION
1'- 1'-0"

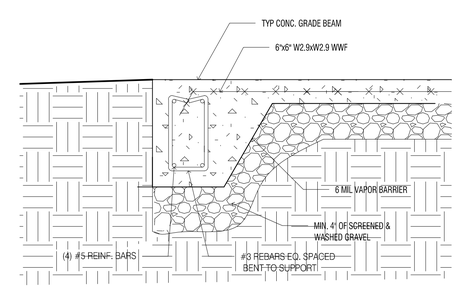

3 A - 301 TYP. GRADE BEAM DETAIL
1'- 1'-0"

MONTAGE BUILDERS NORTHERN FOREST

- College of Environmental Science and Forestry
- Syracuse University
- Onondaga Community College

www.montagebuilders.com

REVISIONS

NO.	DATE	BY	DESCRIPTION
1	30MAR2014	DAW	FINAL REVIEW

PROJECT ADDRESS
201 HUBBELL AVE.
SYRACUSE, NY 13207

DESIGNATION
FOUNDATION & FLOOR FRAMING PLANS

PROJECT NAME
THE MONTAGE

SCALE
AS NOTED

DATE
MARCH 30, 2014

DRAWING NO.
A-301