PRODUCED BY AN AUTODESK EDUCATIONAL PRODUCT

DESIGNED TO EARN THE ENERGY STAR

The estimated energy performance for this design meets US EPA criteria. The building will be eligible for ENERGY STAR after maintaining superior performance for one year.

THE MONTAGE

201 HUBBELL AVENUE SYRACUSE, NEW YORK

MONTAGE BUILDERS NORTHERN FOREST

DRAWING INDEX

A-200	COVER AND DRAWING INDEX
A-300	NOTES & SPECIFICATIONS
A-301	FOUNDATION PLAN, FLOOR FRAMING PLAN
A-302	FLOOR PLANS & KITCHEN ELEVATIONS
A-303	ROOF PLANS, DOOR & WINDOW SCHEDULE
A-304	EXTERIOR ELEVATIONS
A-305	BUILDING SECTION
A-306	BUILDING SECTION & DETAILS
A-307	WALL SECTIONS
A-308	ADVANCED WALL FRAMING PLANS
A-309	FRAMING DETAILS
E-400	ELECTRICAL PLANS
P-500	PLUMBING PLANS
H-600	HEATING PLANS

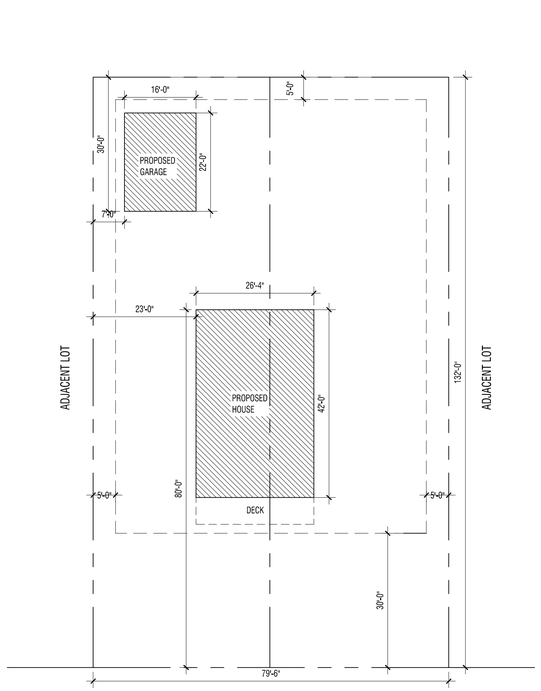

SITE PLAN
1/16" = 1' - 0"

NOTE: PLOT PLAN BASED ON SITE SURVEY BY IANUZI & ROMANS LAND SURVEYING, P.C. DATED MARCH 21, 2014 PART OF LOTS NO. 1, 2, & 3 BLOCK NO. 5 FIESINGER TRACT - REVISED CITY OF SYRACUSE, ONONDAGA COUNTY, NEW YORK.

N

MONTAGE BUILDERS NORTHERN FOREST

- College of Environmental Science and Forestry
- Syracuse University
- Onondaga Community College

www.montagebuilders.com

REVISIONS

NO.	DATE	BY	DESCRIPTION
1	30MAR2014	DAW	FINAL REVIEW

PROJECT ADDRESS
201 HUBBELL AVE.
SYRACUSE, NY 13207

DESIGNATION
COVER SHEET & DRAWING INDEX

PROJECT NAME
THE MONTAGE

SCALE
AS NOTED

DATE
MARCH 30, 2014

DRAWING NO.
A-200

PRODUCED BY AN AUTODESK EDUCATIONAL PRODUCT
PRODUCED BY AN AUTODESK EDUCATIONAL PRODUCT
PRODUCED BY AN AUTODESK EDUCATIONAL PRODUCT