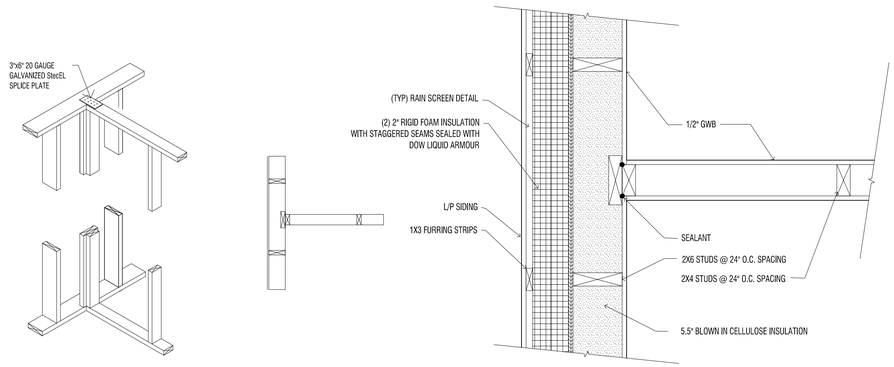

2 A-309 EXTERIOR TO INTERIOR PARTITION WALL DETAIL
1-1/2" = 1'-0"

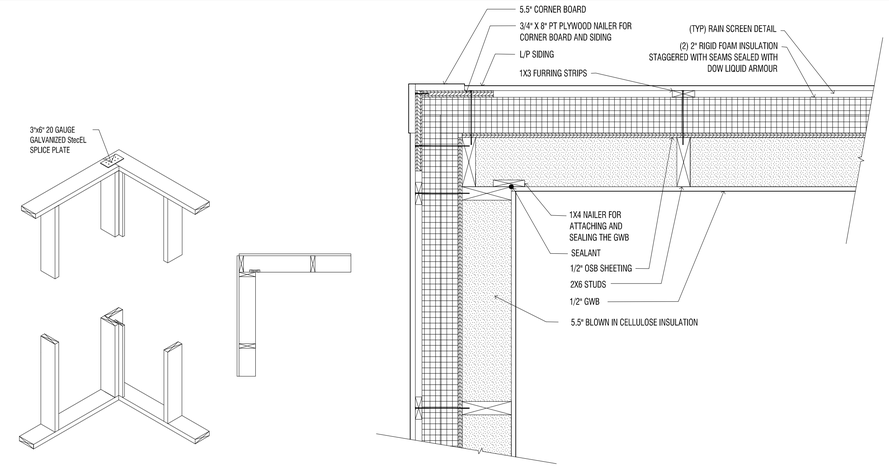

1 A-309 EXTERIOR CORNER DETAIL
1-1/2" = 1'-0"

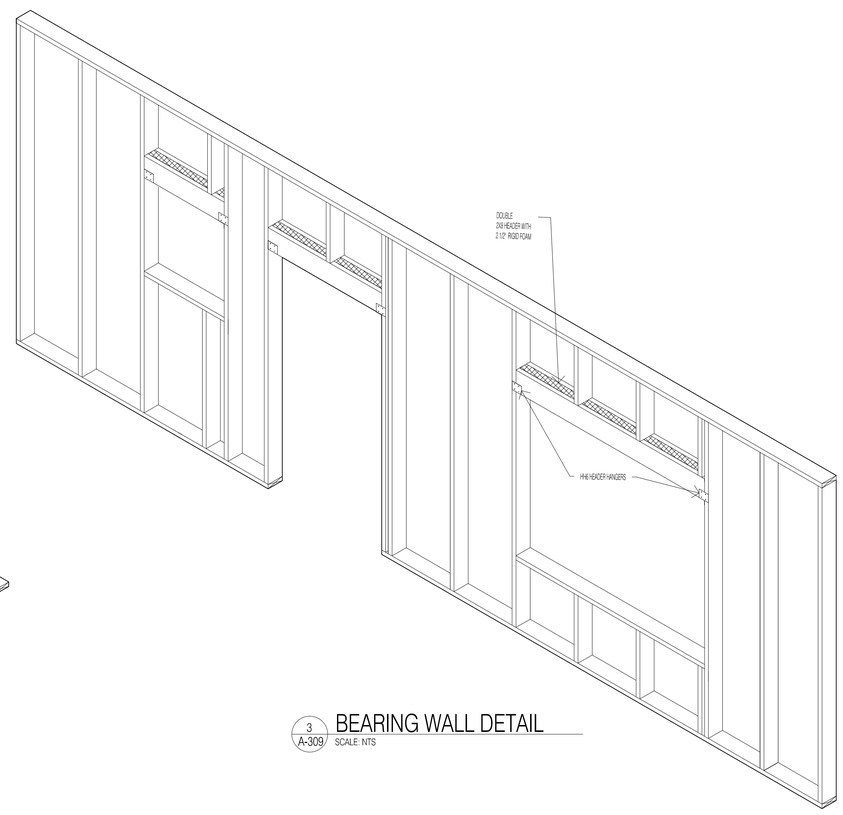

3 A-309 BEARING WALL DETAIL
SCALE: NTS

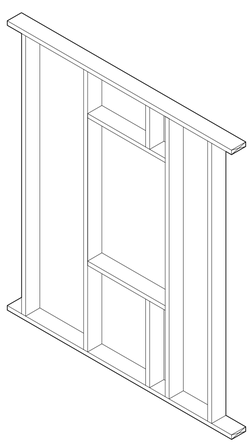

4 A-309 NON-BEARING WALL DETAIL
SCALE: NTS

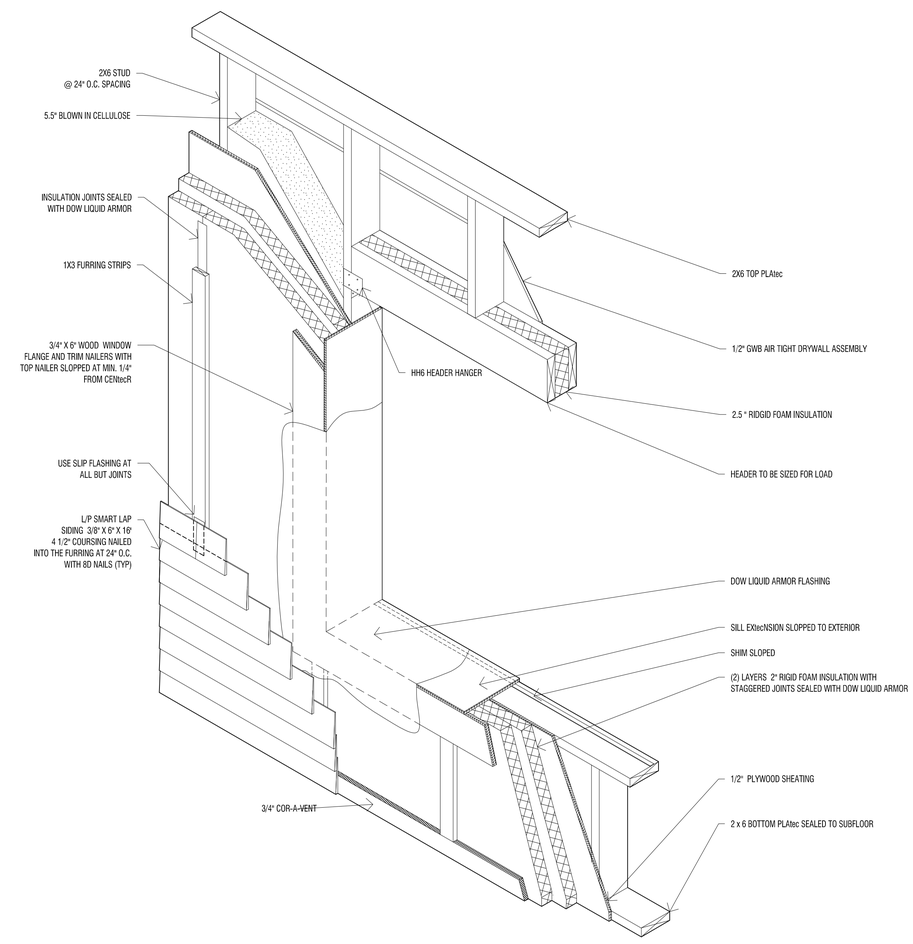

5 A-309 WALL ASSEMBLY DETAIL
SCALE: NTS

MONTAGE BUILDERS
NORTHERN FOREST

- College of Environmental Science and Forestry
- Syracuse University
- Onondaga Community College

www.montagebuilders.com

REVISIONS

NO.	DATE	BY	DESCRIPTION
1	30MAR2014	DAW	FINAL REVIEW

PROJECT ADDRESS
201 HUBBELL AVE.
SYRACUSE, NY 13207

DESIGNATION
FRAMING DETAILS

PROJECT NAME
THE MONTAGE

SCALE
AS NOTED

DATE
MARCH 30, 2014

DRAWING NO.
A-309